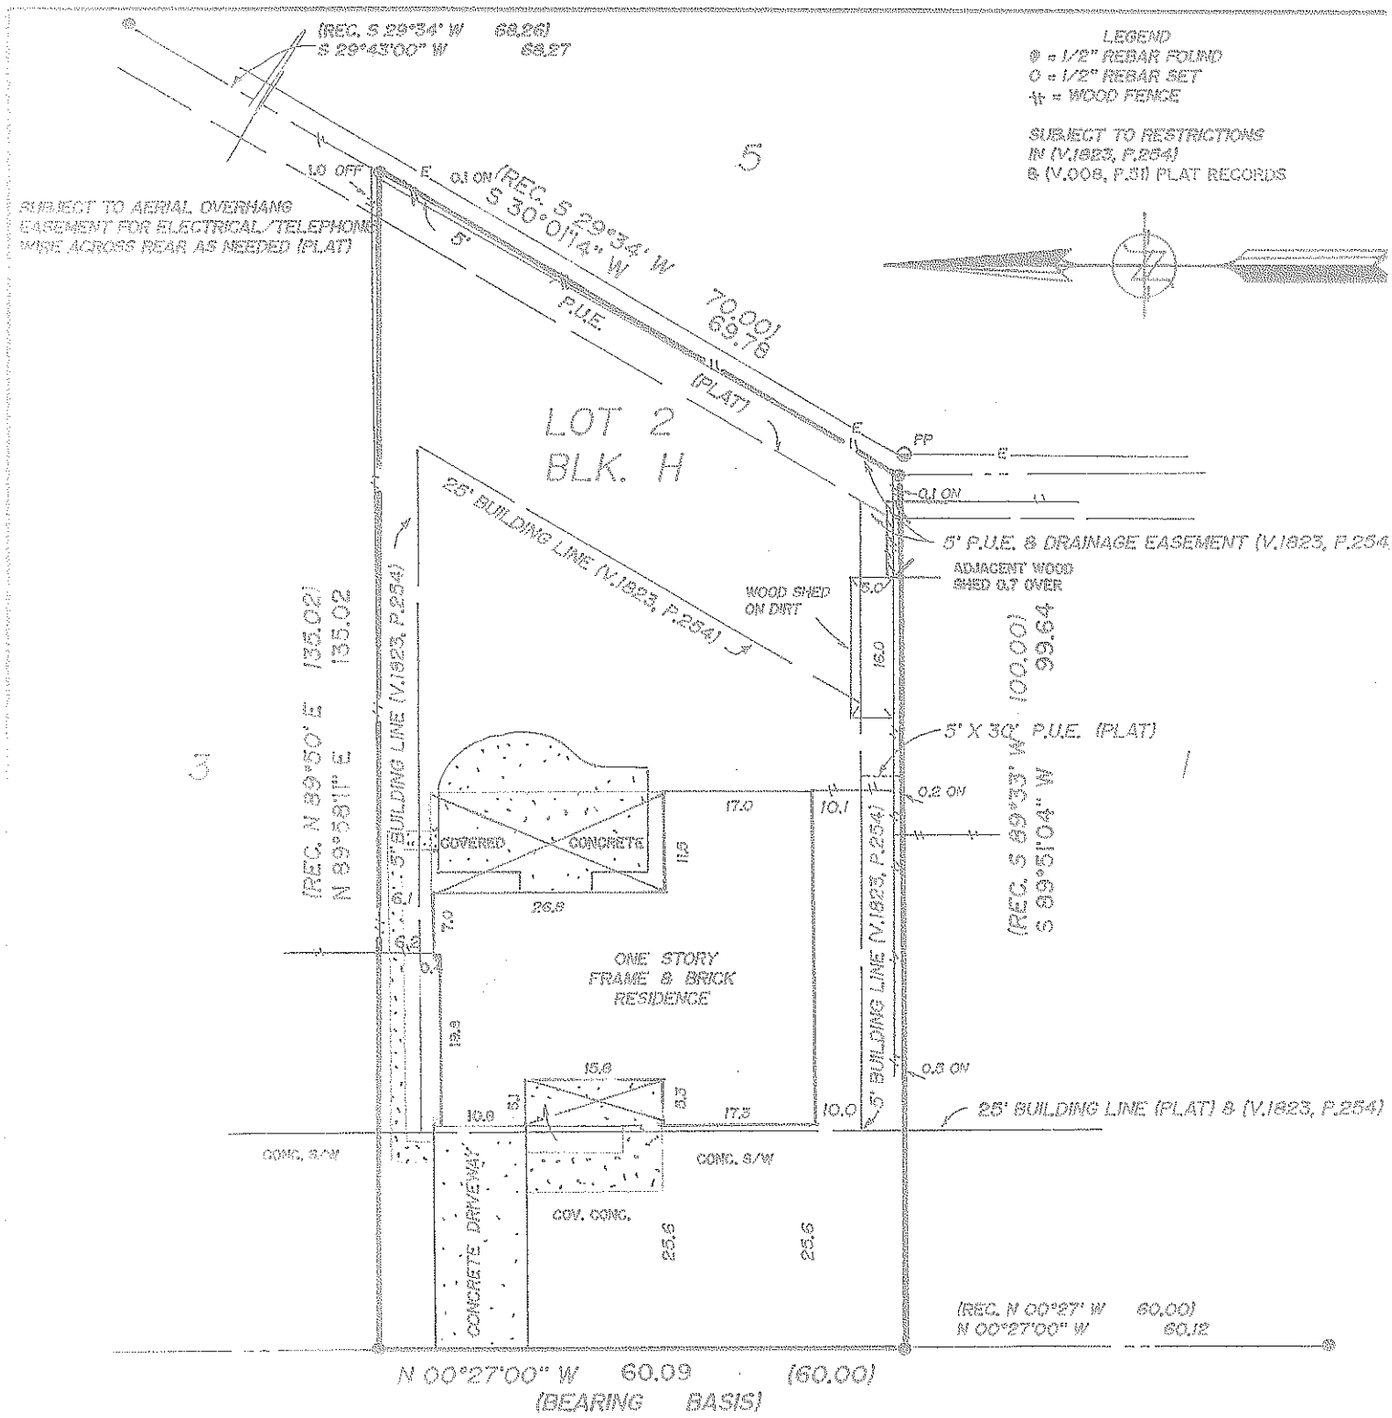

BLOCK NO. H SUBDIVISION ADDITION WINDSOR PARK NO. 2

PHASE ____ BOOK VOLUME CABINET 8 PAGE SLIDE 51 PLAT RECORDS

COUNTY TRAVIS STATE OF TEXAS STREET ADDRESS 6403 HANEY DRIVE

AUSTIN TX. REFERENCE NAME CHUCK MORROW

Dewey H. Burris & Associates
Land Surveying Services

1404 West North Loop Blvd. 512*458-6969
Austin, Texas 78757 Fax 512*458-9845

STATE OF TEXAS REGISTERED JACK L. HOUSWORTH 4746 PROFESSIONAL LAND SURVEYOR

Subject property DOES NOT lie within the 100 Year flood prone area and has a Zone X rating as shown on the Flood Insurance Rate Maps (F.I.R.M.) Community No. 480624 Panel 0120 E dated 6/16/93

This certification is for insurance purposes only and is not a guarantee that this property will or will not flood.

6-15-01

TO THE LIENHOLDERS AND / OR OWNERS OF THE PREMISES SURVEYED AND TO ALAMO TITLE COMPANY / ALAMO TITLE INSURANCE OF TEXAS

DATE 6/14/01
TITLE CO. ALAMO
G.F. # 01-7011387
J.O. # R-06-064-01
SCALE : 1=20

I do hereby certify that this survey was this day made on the ground of the property legally described hereon and that there are no boundary line conflicts, encroachments overlapping of improvements, or roads in place, except as shown hereon, and certifies only to the legal description and easements shown on the referenced title commitment.

	DATE	BY
FIELD WORK	6/13/01	BOB
DRAFTING	6/14/01	ALAMO
FINAL CHECK	6/14/01	JH
CORRECTIONS		
UP DATE		