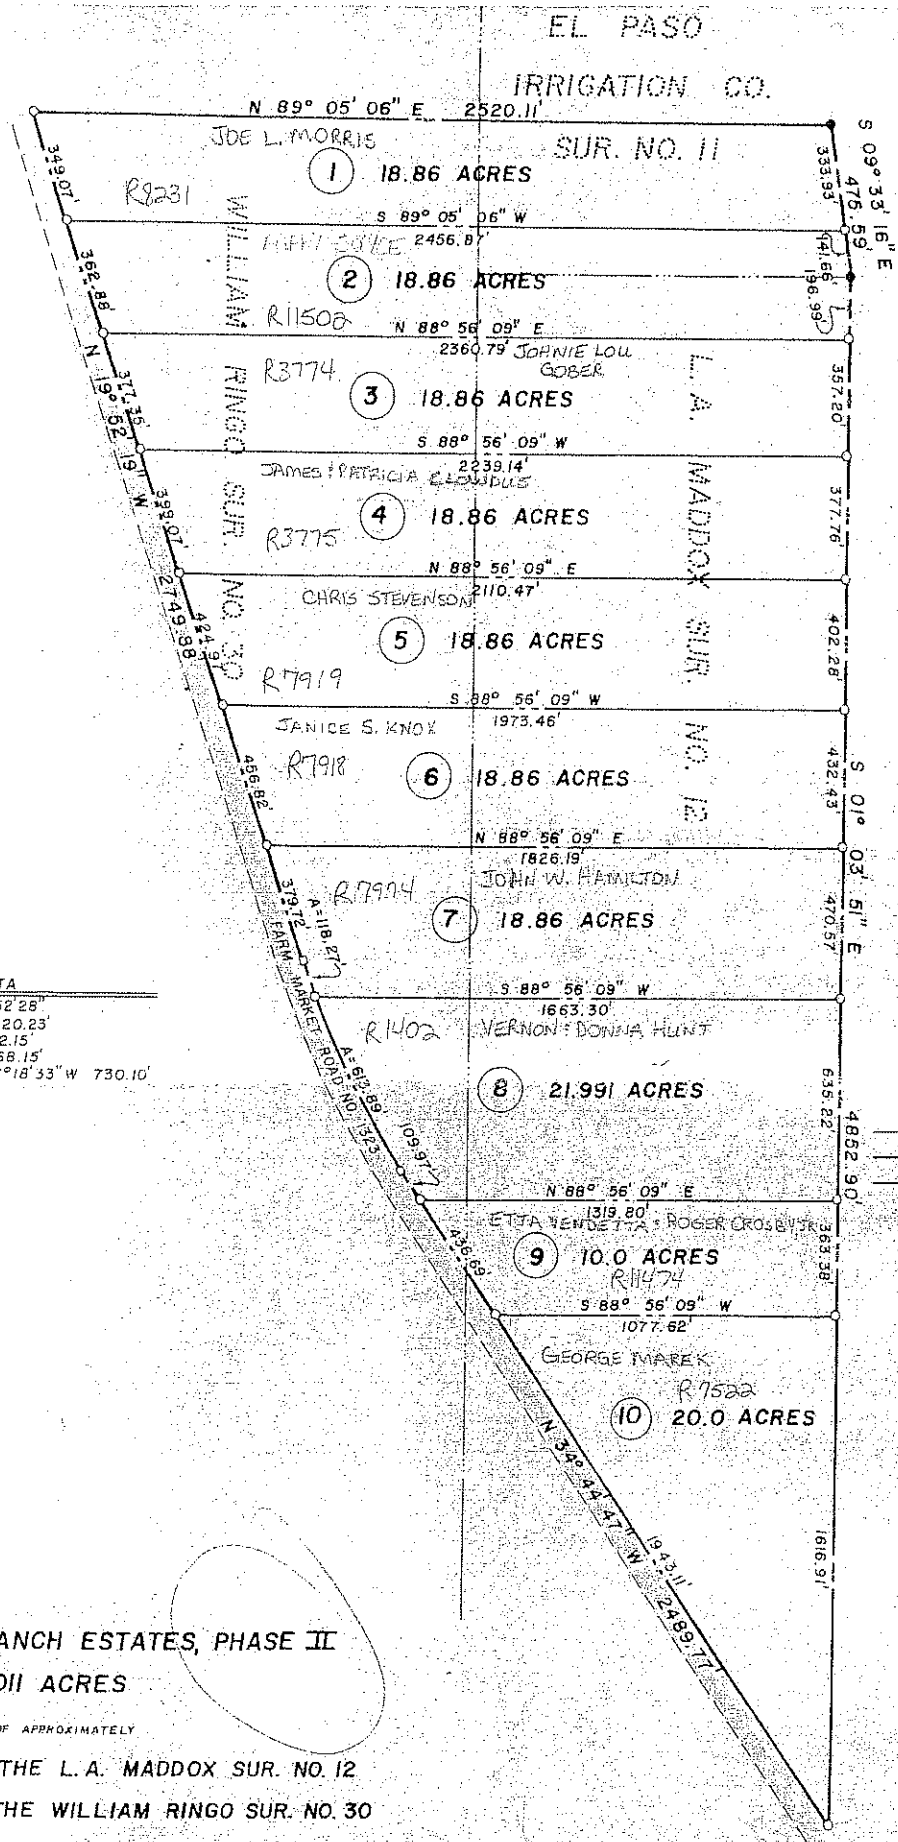

CURVE DATA
Angle = 14° 52' 28"
Radius = 2820.23'
Length = 732.15'
Tangent = 368.15'
Chord = N 27° 18' 33" W 730.10'

NOTES
——— DENOTES SURVEY LINE
——— DENOTES PROPERTY LINE
——— DENOTES FENCE & PROPERTY LINE
○ DENOTES STEEL STAKE
● DENOTES FENCE CORNER POST
□ DENOTES CONCRETE HIGHWAY RIGHT OF WAY MARKER

1" = 400'

LES RANCH ESTATES, PHASE II
184.011 ACRES
CONSISTING OF APPROXIMATELY
UT OF THE L. A. MADDOX SUR. NO. 12
IT OF THE WILLIAM RINGO SUR. NO. 30
HE EL PASO IRRIGATION CO. SUR. NO. 11
BLANCO COUNTY, TEXAS